Marshall to remain on site to allow access to residents



TRAFFIC MANAGEMENT NOTES:
1) All temporary traffic management shall be in accordance with Chapter 8 of the Traffic Signs Manual.
2) All temporary traffic management shall be in accordance with the Traffic Signs Regulations and General Directions 2016.
3) All temporary traffic management shall conform to the Safety at Street Works and Road Works, A Code of Practice.
4) All signing should be located 450mm minimum from any carriageway.
5) All temporary traffic management sign locations are indicative and are subject to on site approval from the Engineer.

Key
- Traffic sign
- Traffic cone
- Pedestrian barrier
- Cone lamp
- Diversion route
- Road closure

Page 1 of 2

Checked by: P.Wilkinson

Customer: Ipsum

Job reference: TT1193.914

Location: 645 - Main Street , Shawell, Lutterworth

QR Code:

Date: 18/12/2025

Description: Road Closure

Scale: NTS

OS HA: 0

0330 043 3030
www.corehighways.com


Produced by: L.Bramwell

Design reference: LB/18.12.25/DWG8890

This Design is subject to Copyright and remains the property of Core Highways. Contains Ordnance Survey data.

core highways

Marshall to remain on site to allow access to residents

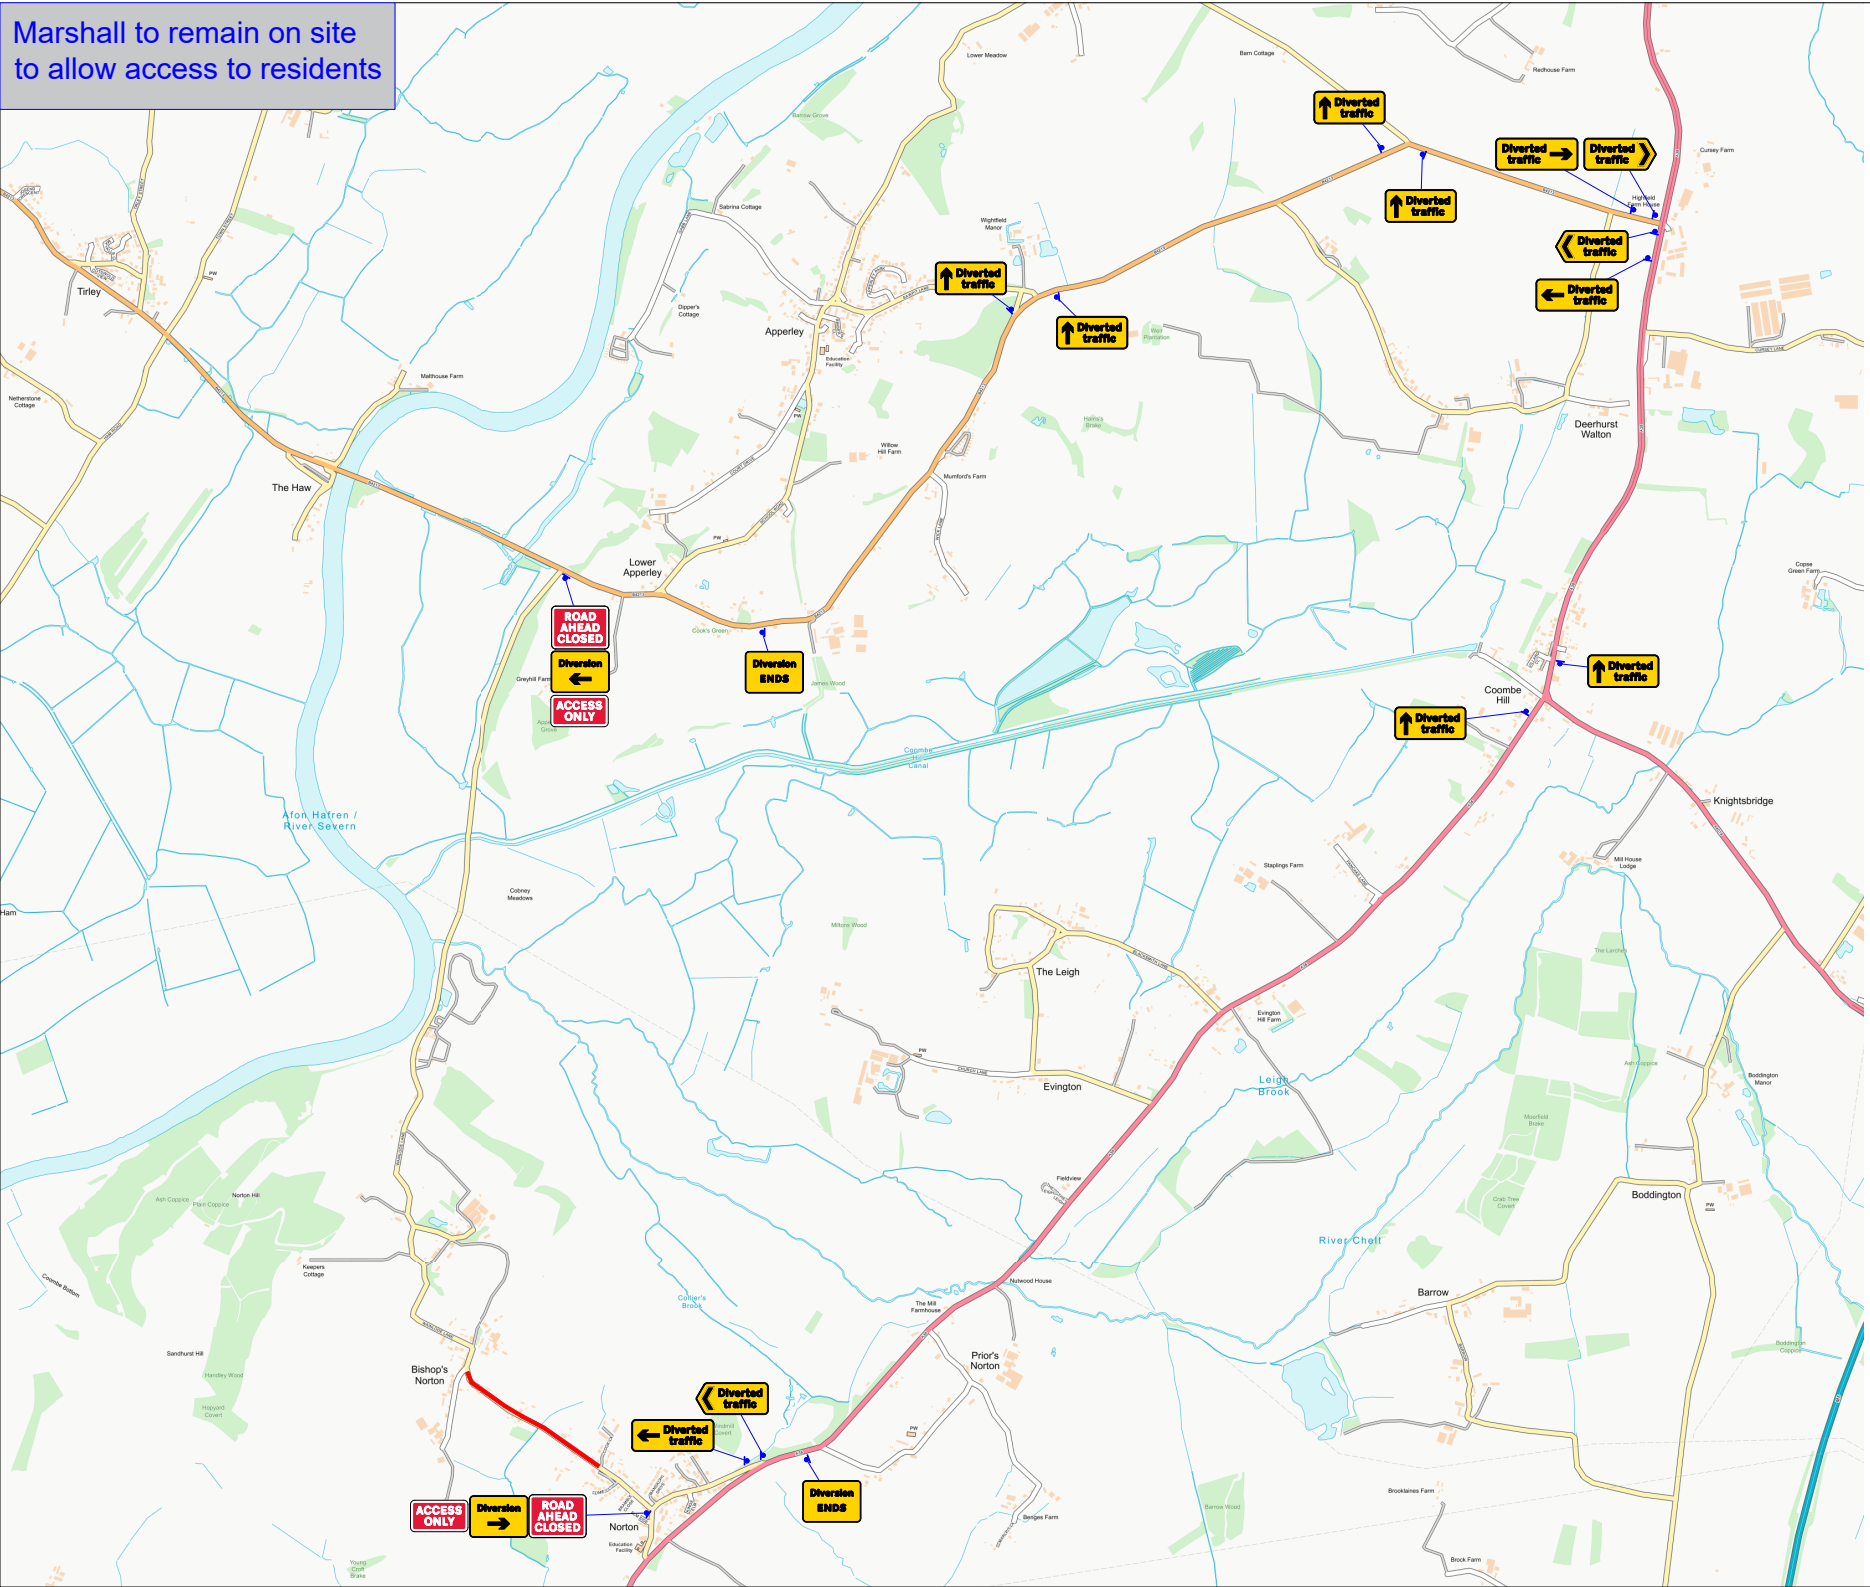

TRAFFIC MANAGEMENT NOTES:
1) All temporary traffic management shall be in accordance with Chapter 8 of the Traffic Signs Manual.
2) All temporary traffic management shall be in accordance with the Traffic Signs Regulations and General Directions 2016.
3) All temporary traffic management shall conform to the Safety at Street Works and Road Works, A Code of Practice.
4) All signing should be located 450mm minimum from any carriageway.
5) All temporary traffic management sign locations are indicative and are subject to on site approval from the Engineer.

Key
- Traffic sign
- Traffic cone
- Pedestrian barrier
- Cone lamp
- Diversion route
- Road closure

Checked by: P.Wilkinson

Customer: Ipsum

Job reference: TT1193.914

Location: 645 - Main Street , Shawell, Lutterworth

QR Code:

Date: 18/12/2025

Description: Road Closure

Scale: NTS

OS HA: 0

0330 043 3030
www.corehighways.com

Produced by: L.Bramwell

Design reference: LB/18.12.25/DWG8890

This Design is subject to Copyright and remains the property of Core Highways. Contains Ordnance Survey data.

core highways